


5/3/2018 LCP
 11/2/2018 LCP
 4/2/2019 LCP

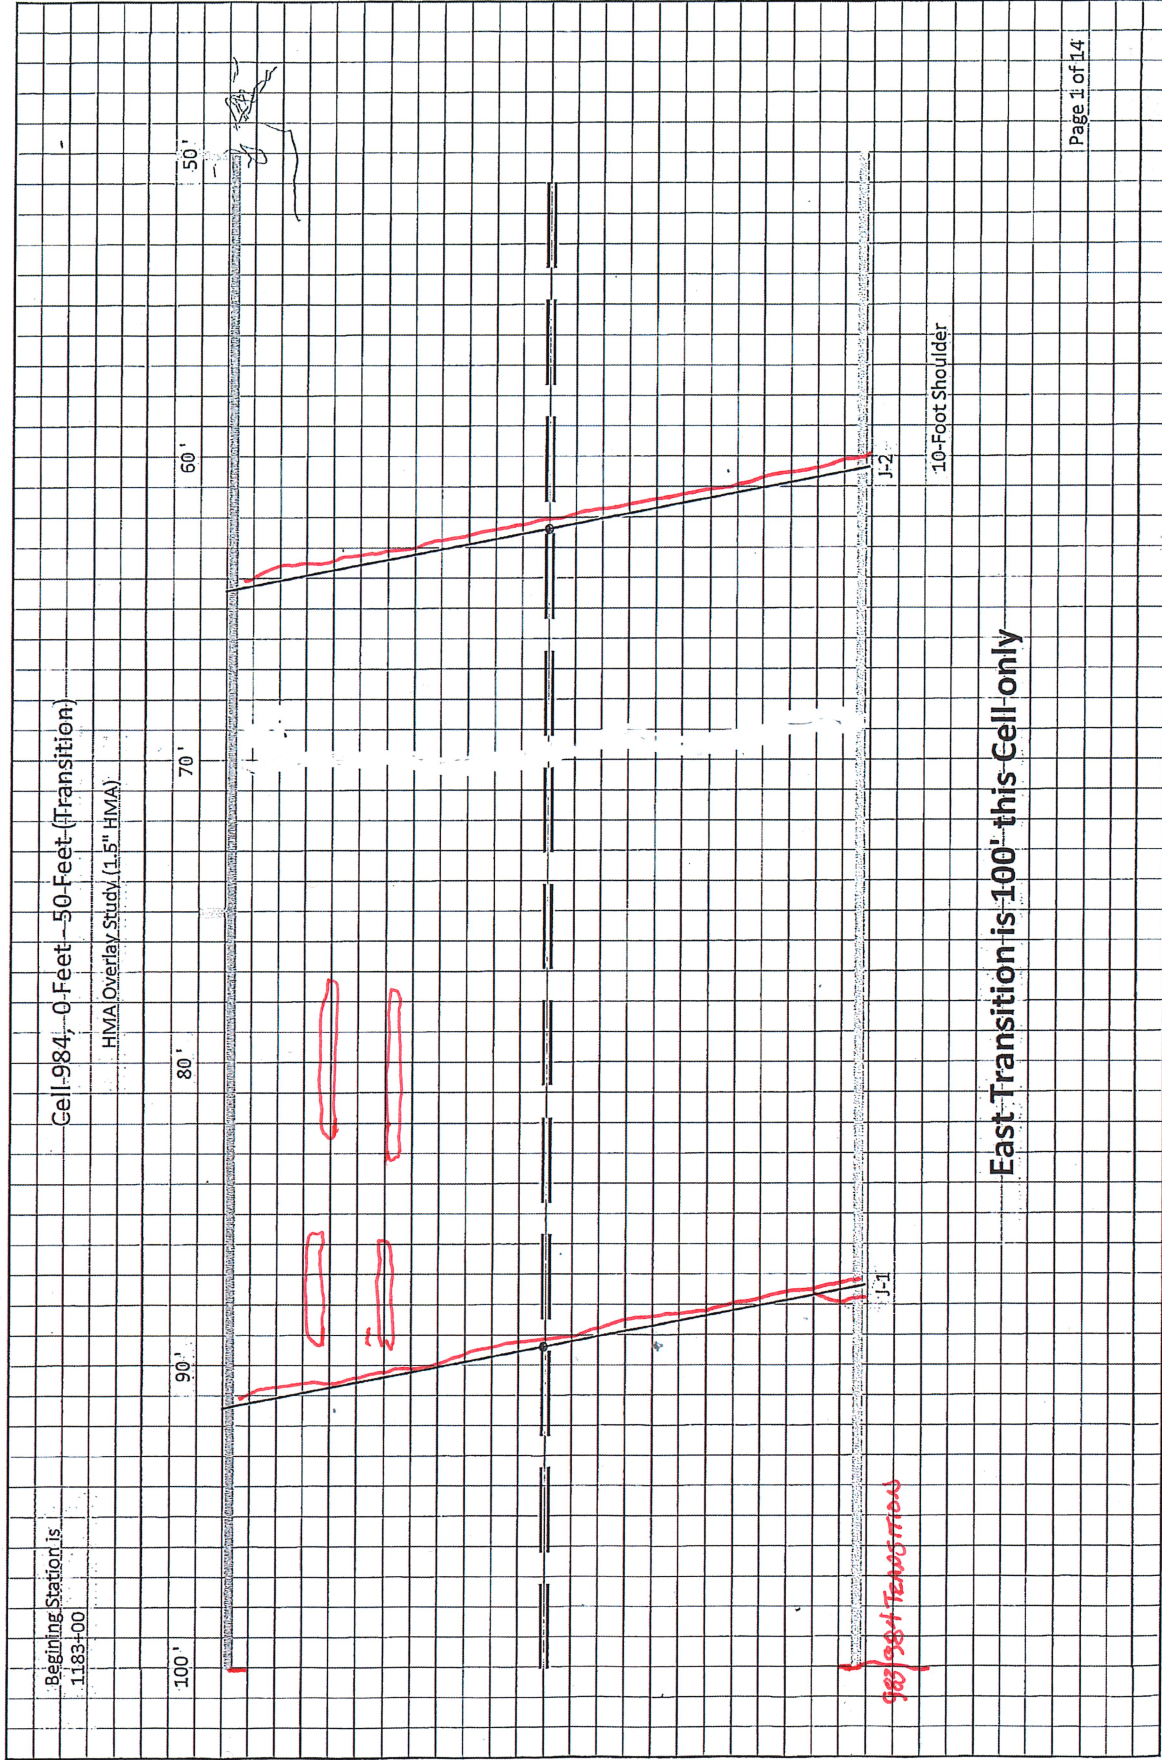


East Transition is 100' this Cell only

Station
1182+50

Cell 984, 50 Feet - 100 Feet (Transition)

HMA Overlay Study (1.5" HMA)

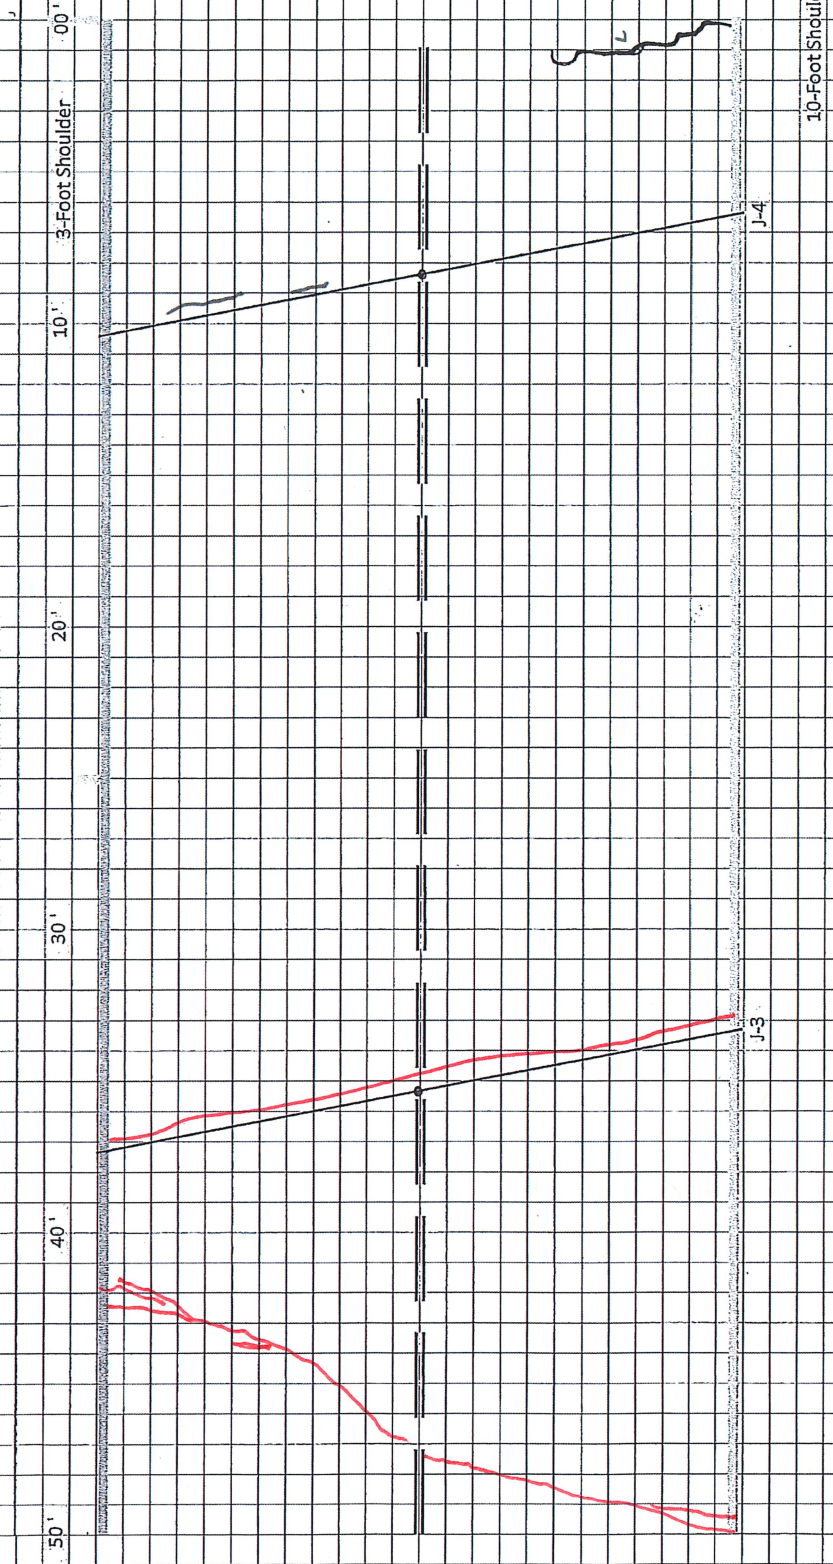


East Transition is 100' this Cell only

Station is
1182+00

Cell 984, 100-Foot-150-Foot


HMA Overlay Study (1.5" HMA)

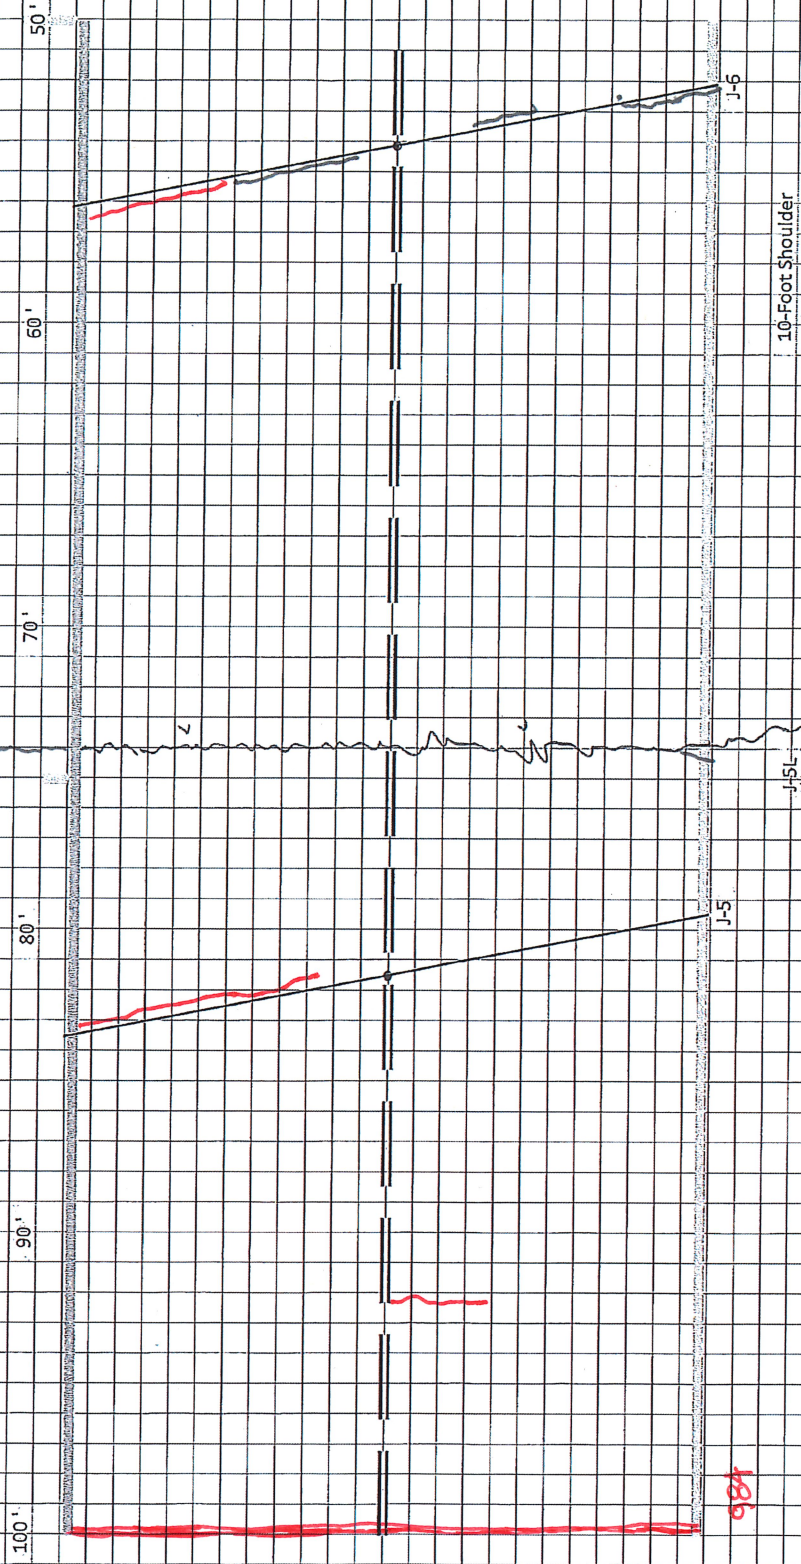

Station
1181+50

Cell-984, 150 Feet - 200 Feet

HMA Overlay Study (1.5" HMA)

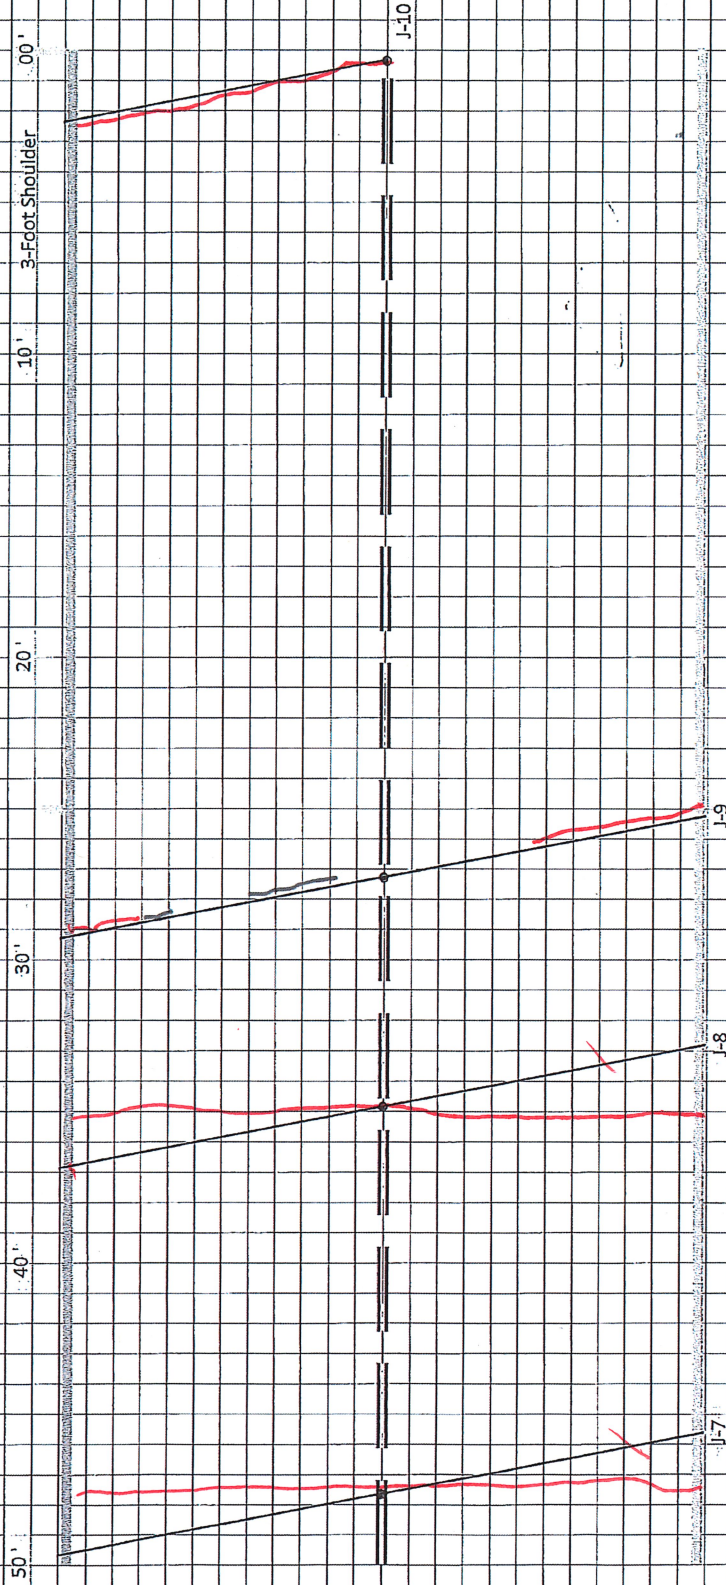


10-Foot Shoulder

Station's
1181+00

Cell 984, 200 Feet - 250 Feet

HMA Overlay Study (1.5" HMA)

100' 90' 80' 70' 60' 50'

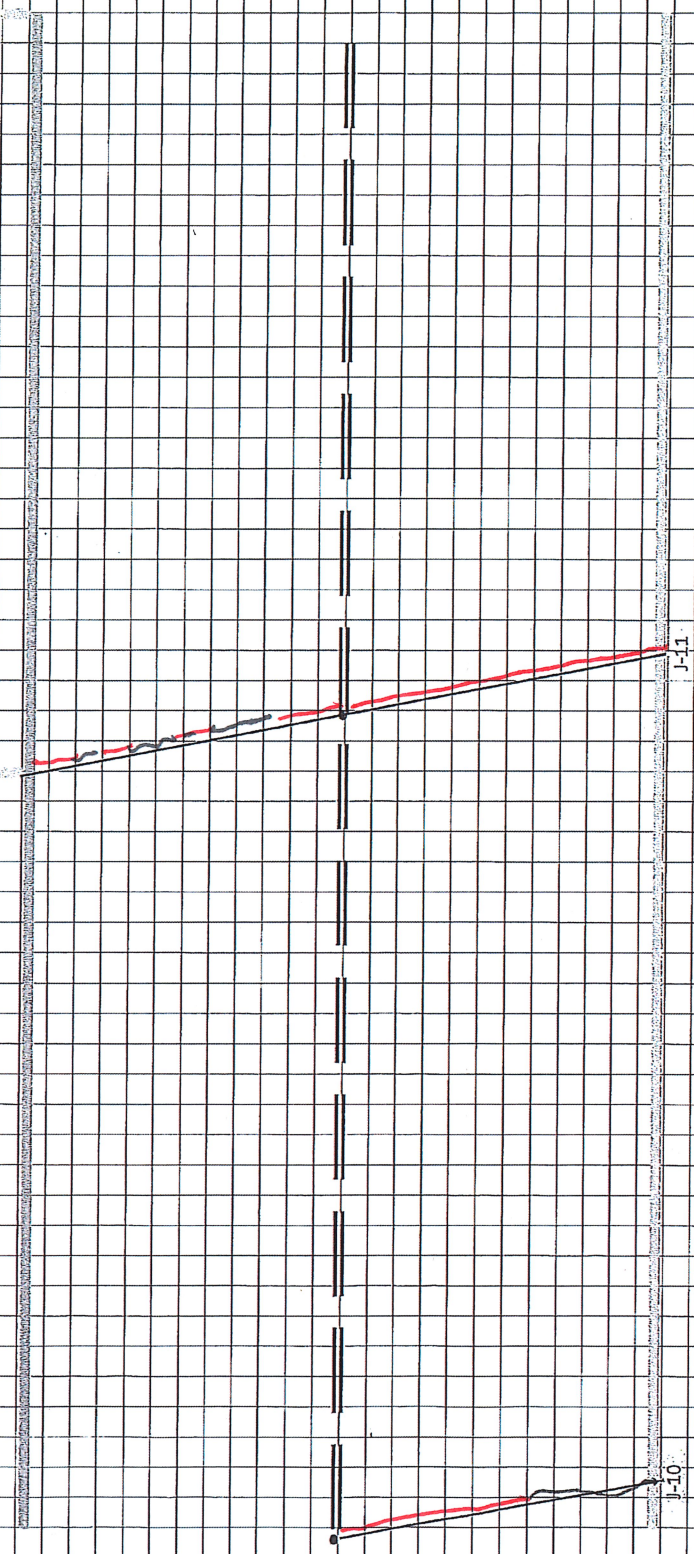


10-Foot Shoulder

Station
1180+50

Cell 984, 250 Feet - 300 Feet
HMA Overlay Study (1.5" HMA)

50' 40' 30' 20' 10' 00' 3-Foot Shoulder

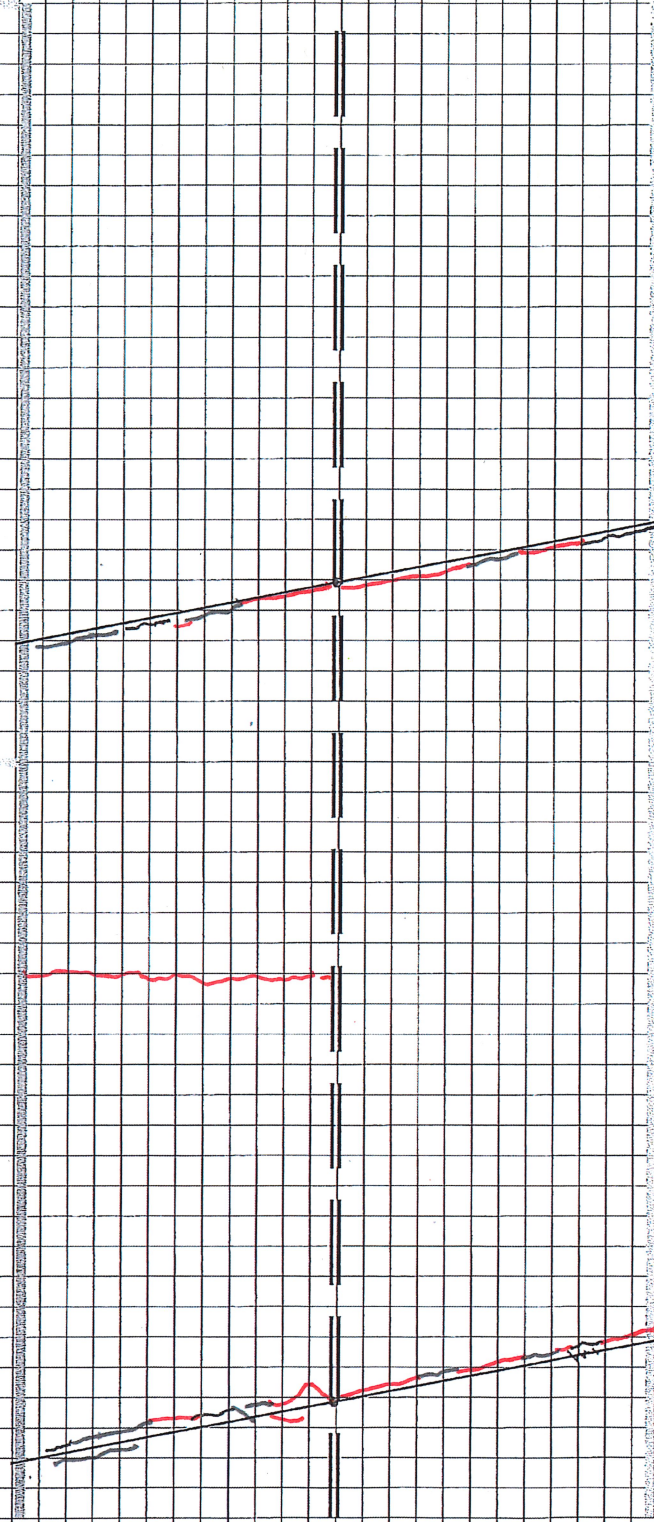


10-Foot Shoulder

Cell 984, 300-Feet - 350-Feet

HMA Overlay Study (1.5" HMA)

Station is
1180+00

100' 90' 80' 70' 60' 50'

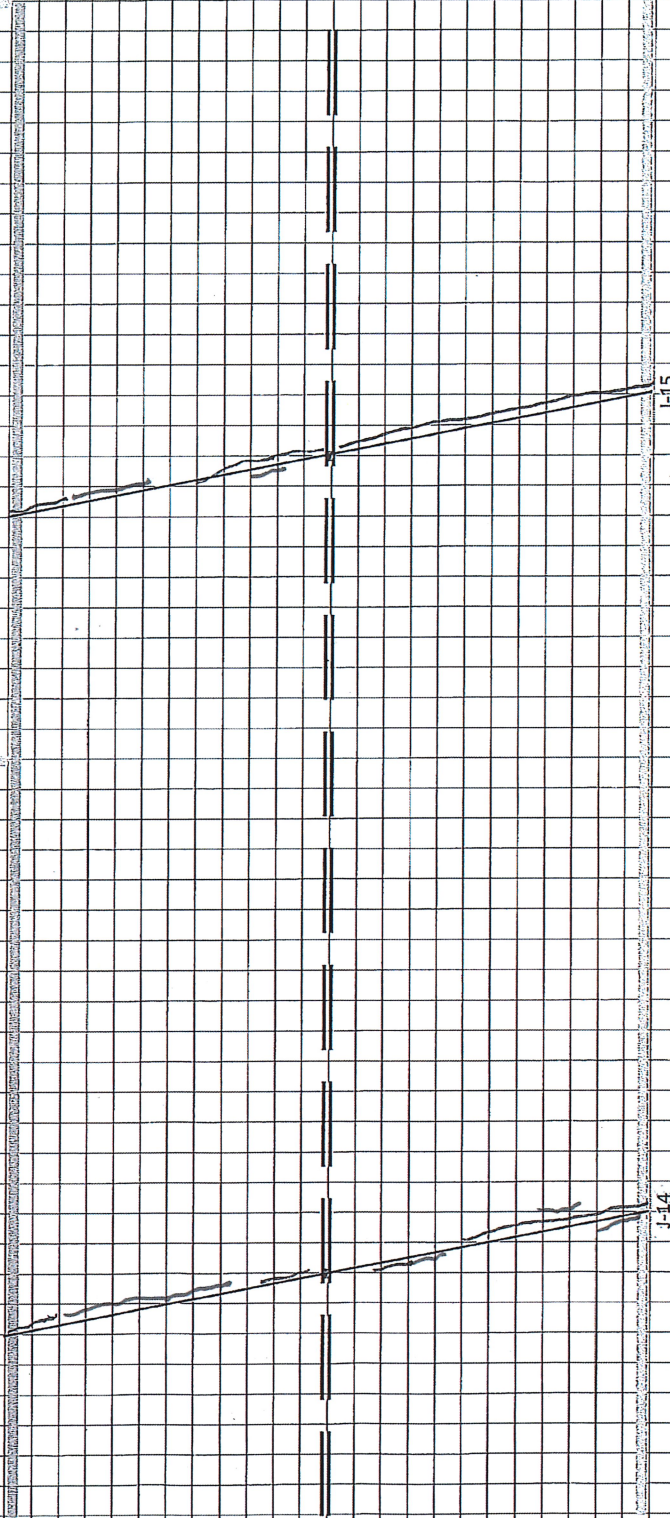


10-Foot Shoulder

J-15

J-14

Station
1179+50

Cell 984, 350 Feet - 400 Feet
HMA Overlay Study (1.5" HMA)

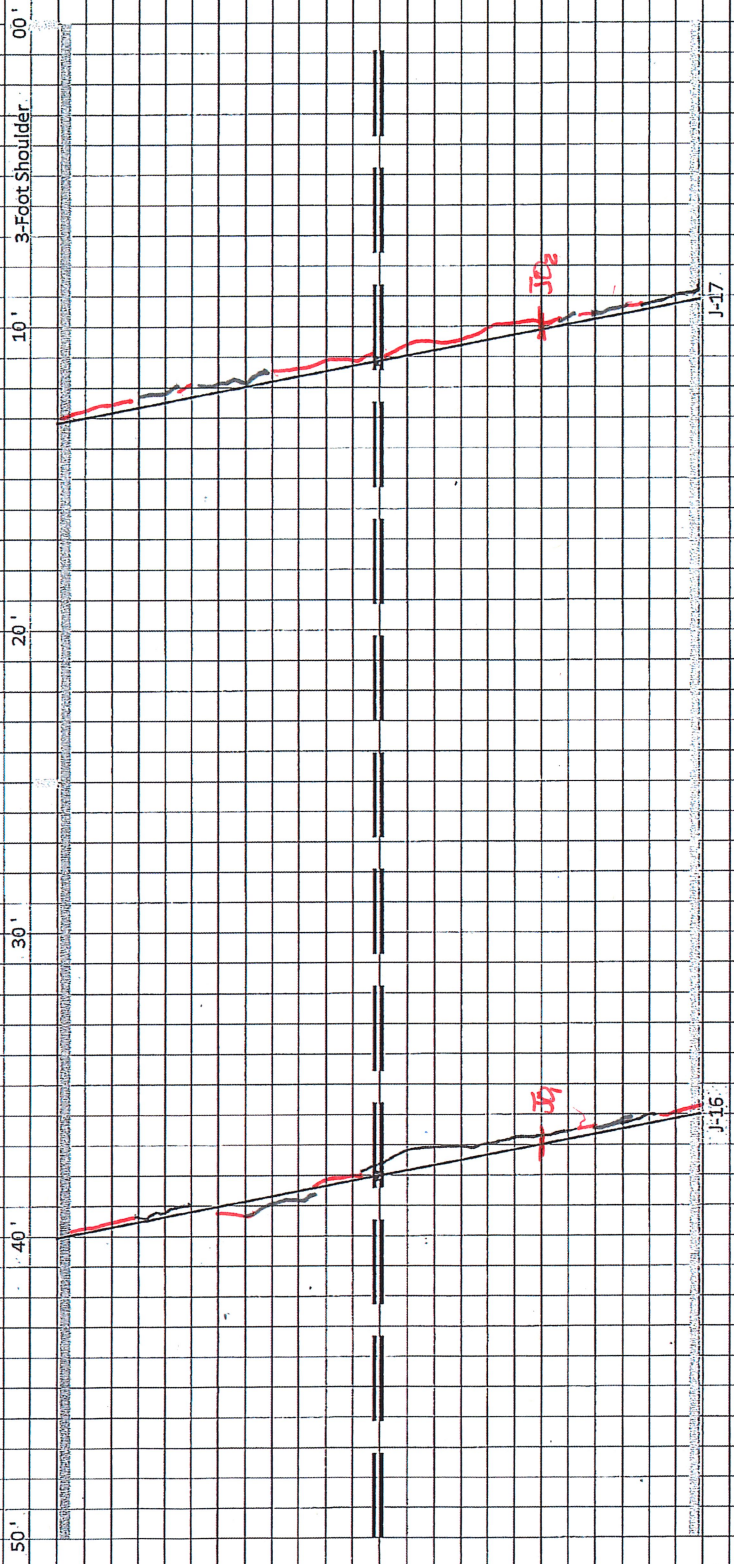

Station is
1179+00

Cell 984, 400 Feet - 450 Feet


HMA Overlay Study (1.5" HMA)



Station
1178+50

Cell 984, 450 Feet - 500 Feet
HMA Overlay Study (1.5" HMA)


50' 40' 30' 20' 10' 00' 3-Foot Shoulder 10-Foot Shoulder

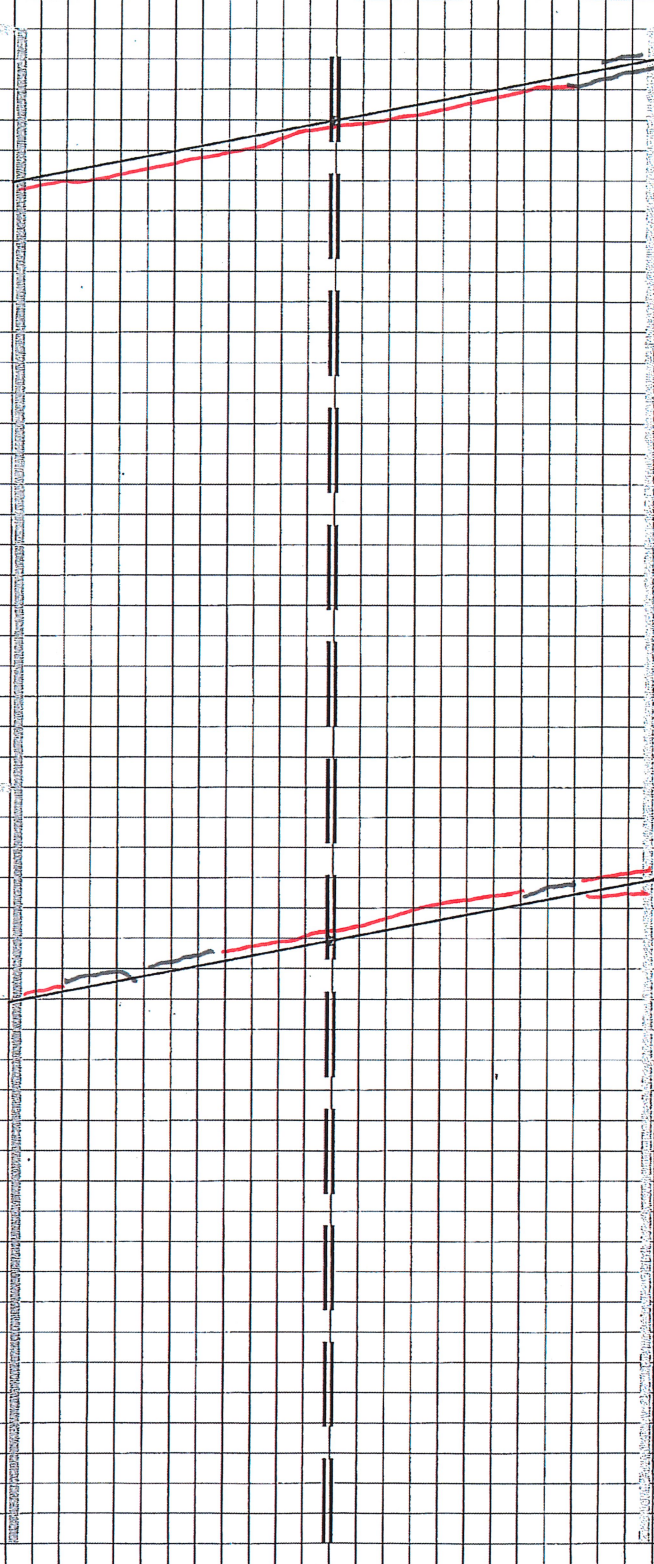

Station 15
1178+00

Cell 984, 500 Feet - 550 Feet

HMA Overlay Study (1.5" HMA)

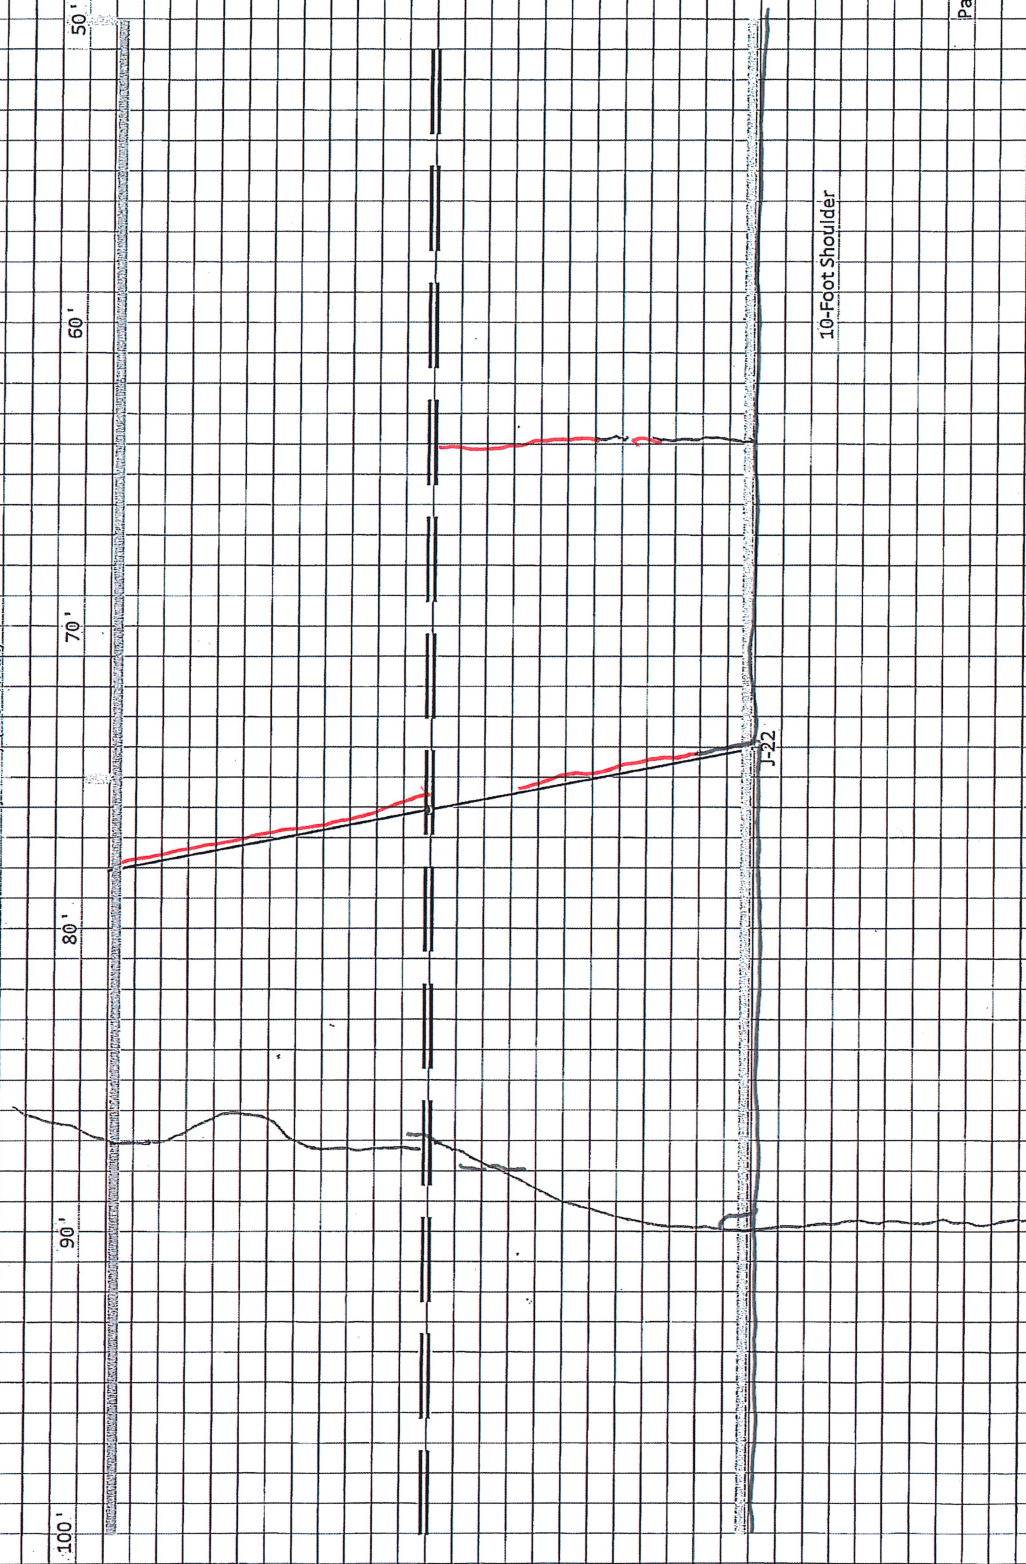

Station
1177+50

Cell 984, 550 Feet - 600 Feet
HMA Overlay Study (1.5" HMA)

50' 40' 30' 20' 10' 00'

3-Foot Shoulder


10'

20'


30'

40'

50'

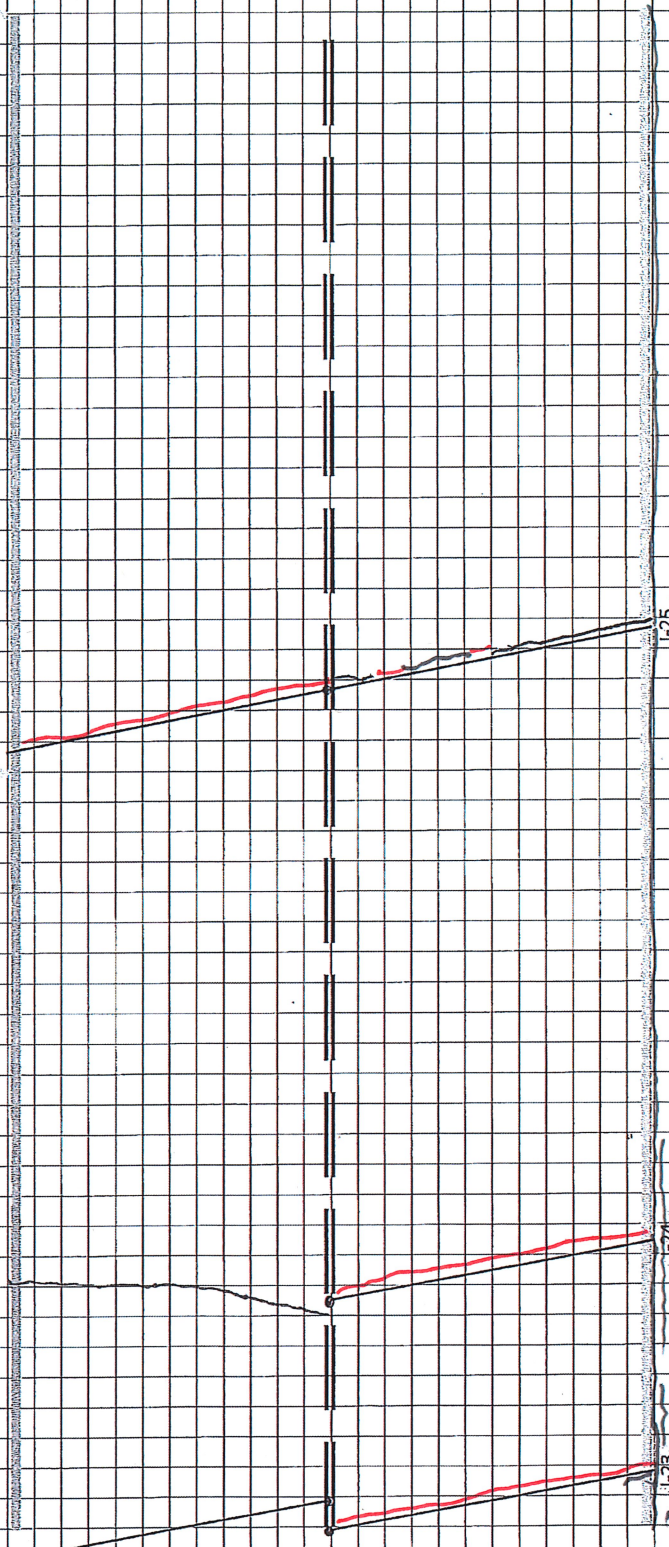

10-Foot Shoulder

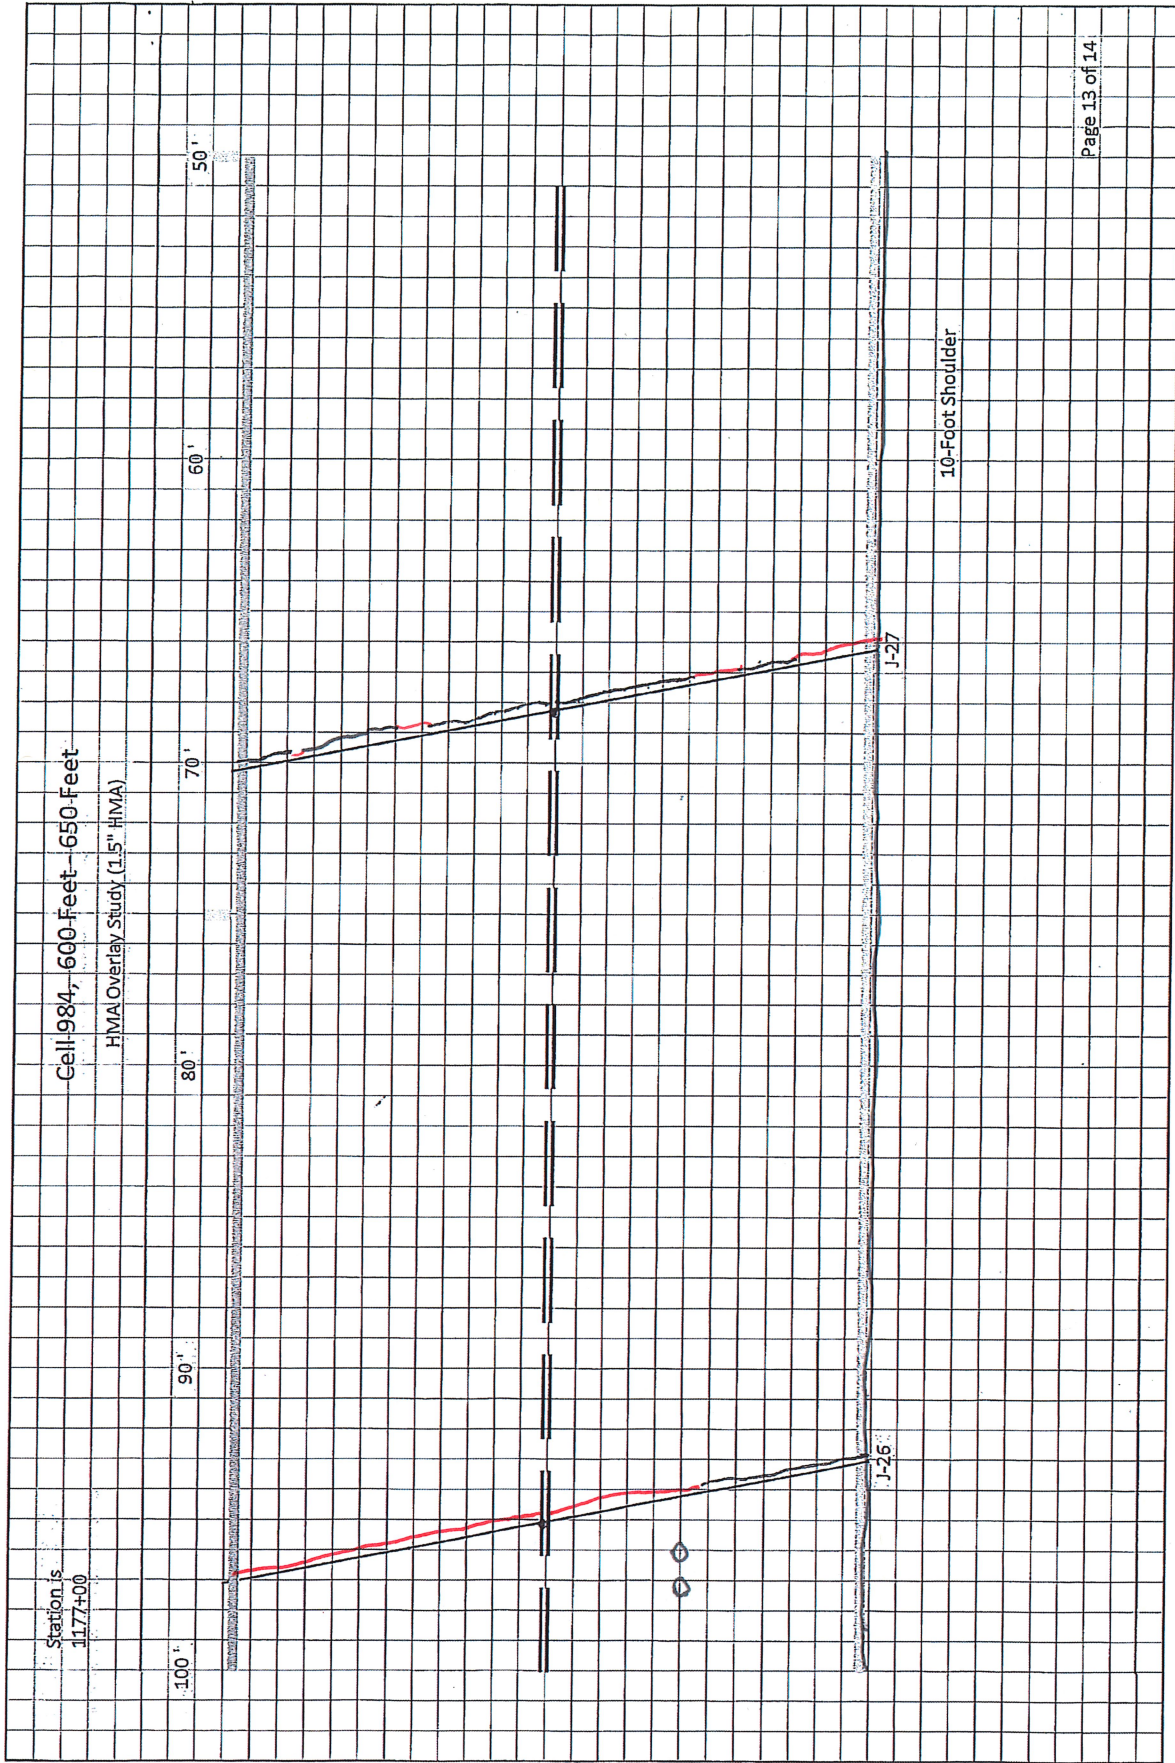

173 ft

