


5/5/2018
 11/4/2018 LEP
 4/2/19 LEP

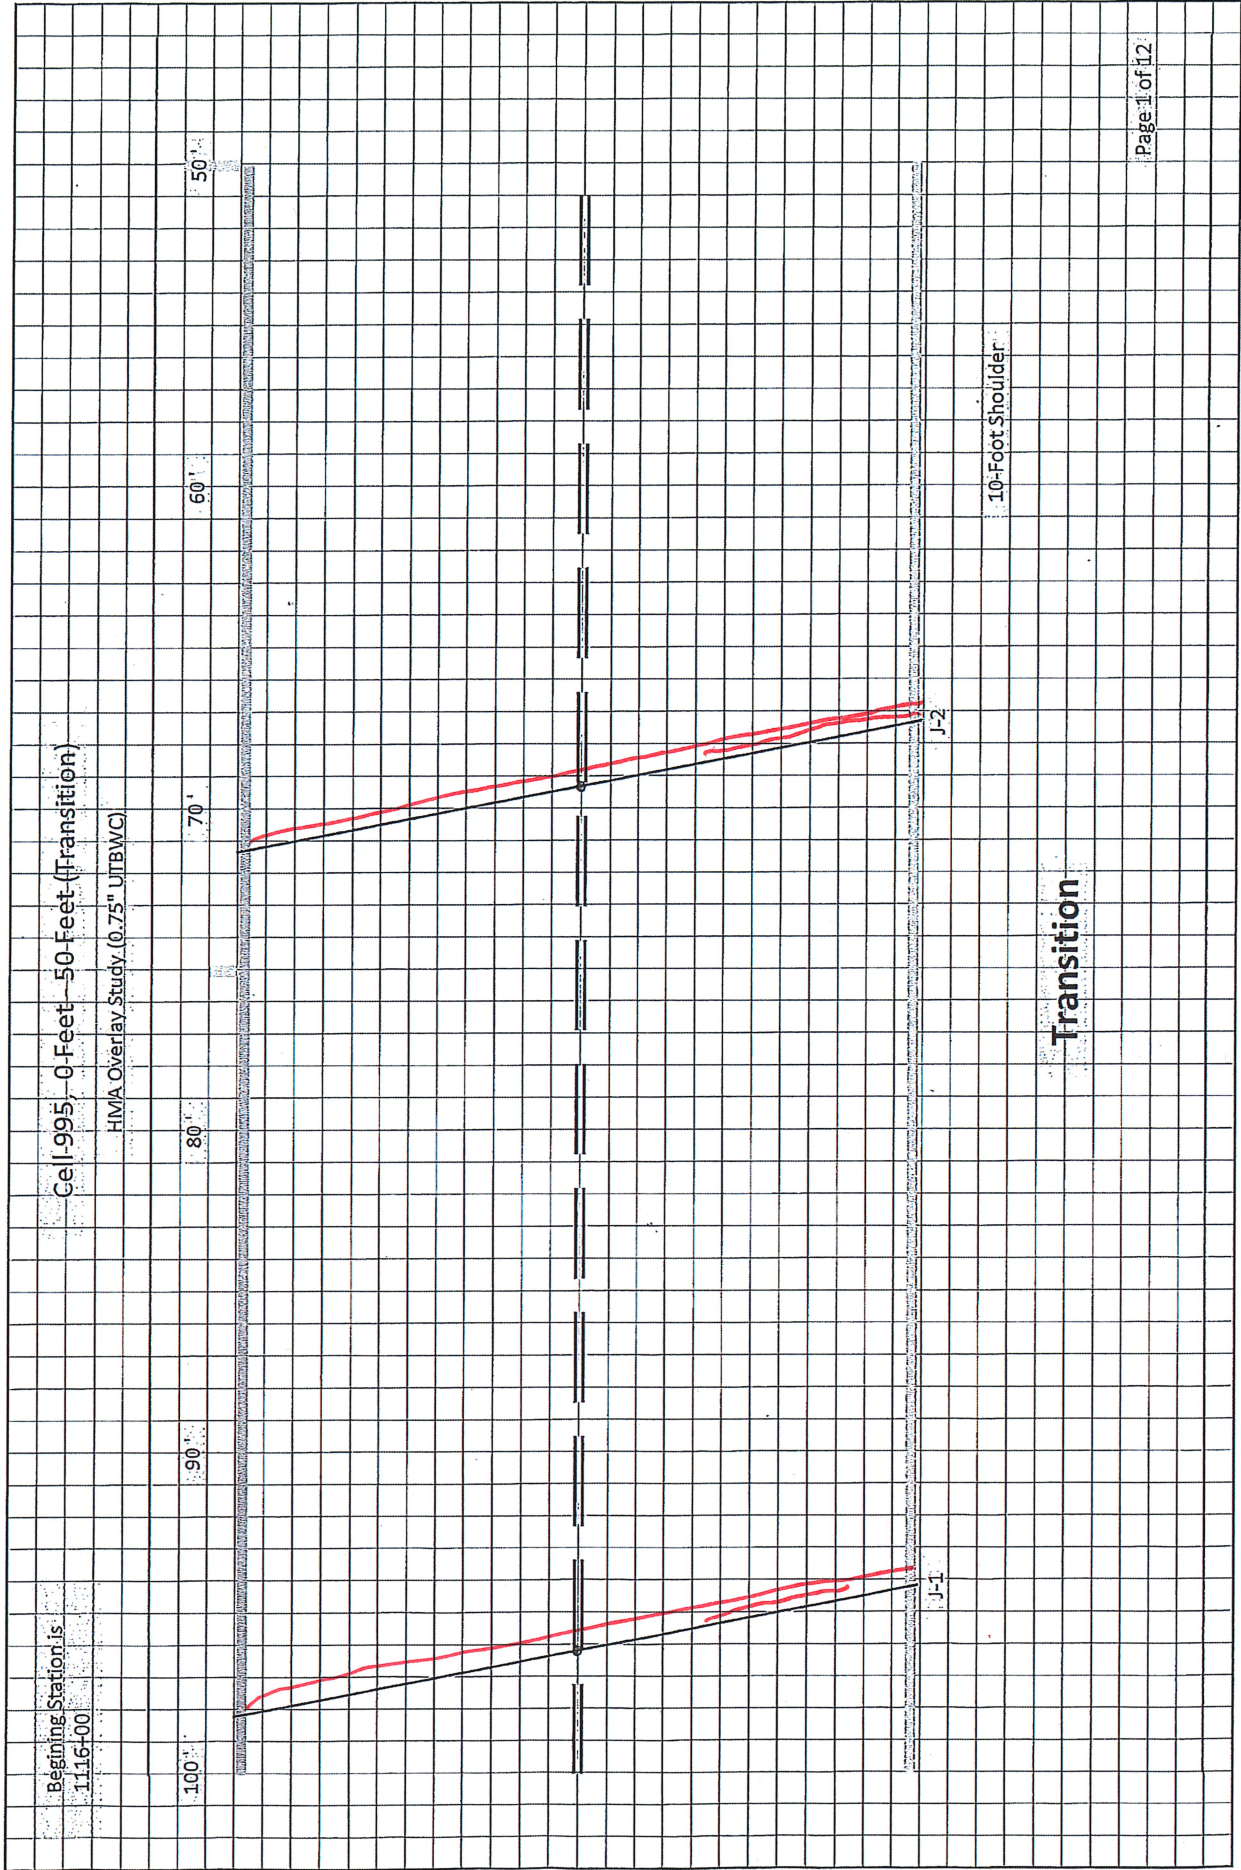

Station
1115+50

Cell 995, 50 Feet - 100 Feet

HMA Overlay Study (0.75" JTBWC)

50' 40' 30' 20' 10' 00'

3-Foot Shoulder

00'



J-4


J-3

10-Foot Shoulder

Station is
1115+00

Cell 995, 100 Feet - 150 Feet

HMA Overlay Study (0.75" UTBWC)

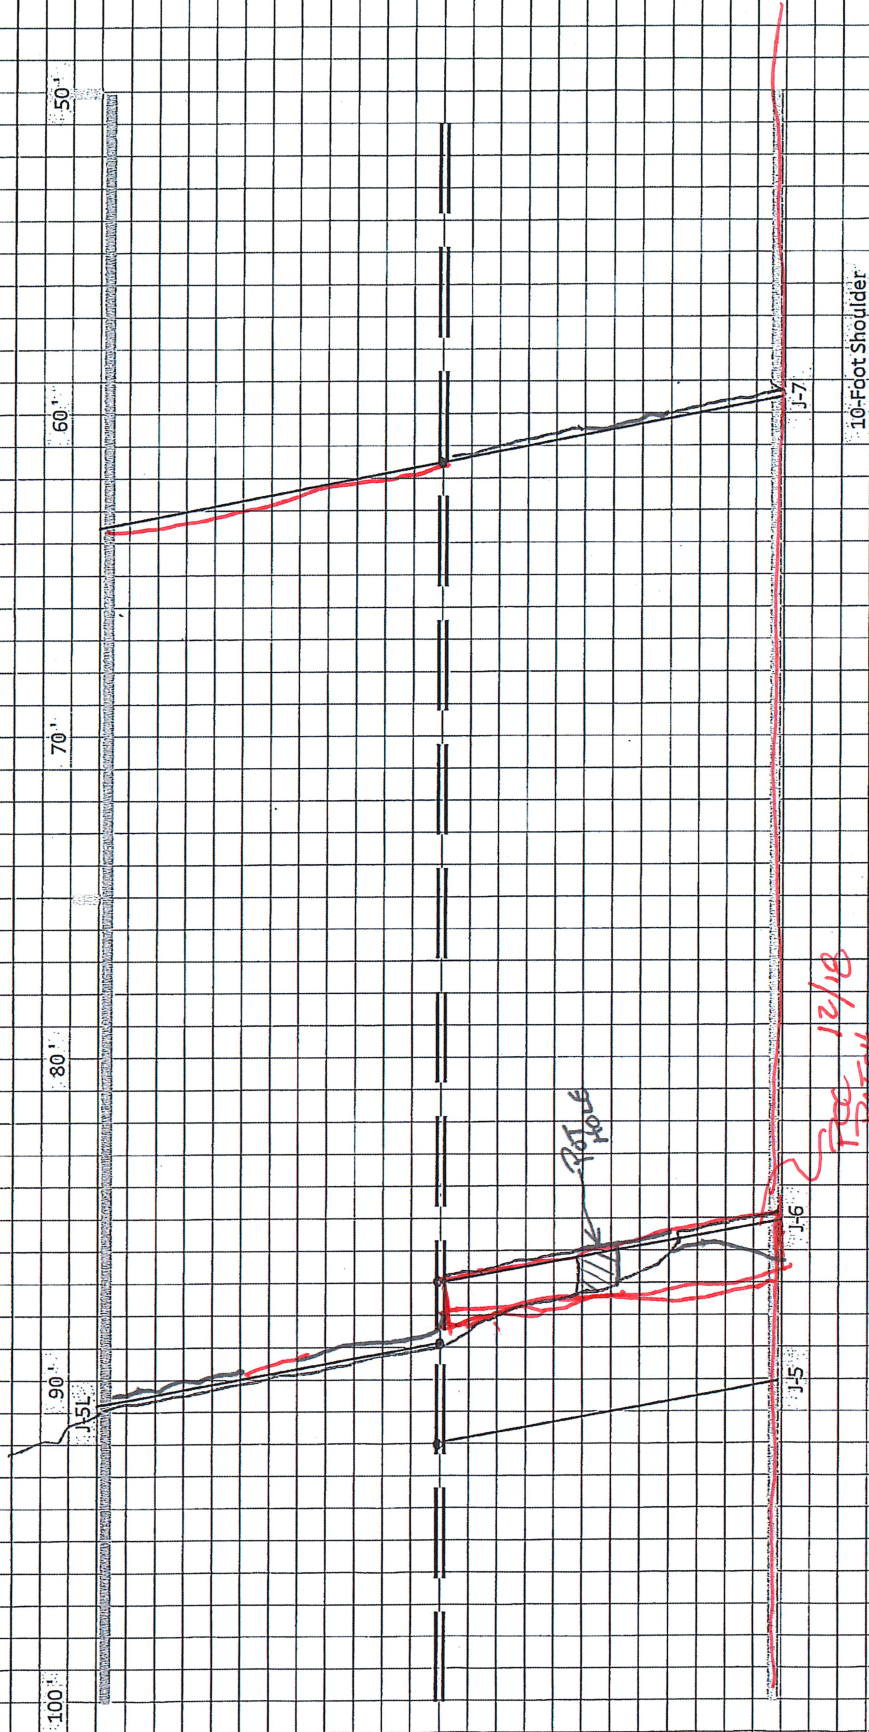


Station
1114+50

Cell 995 - 150 Feet - 200 Feet

HMA Overlay Study (0.75" UTBW/C)

50' 40' 30' 20' 10' 00' 3-Foot Shoulder 10-Foot Shoulder

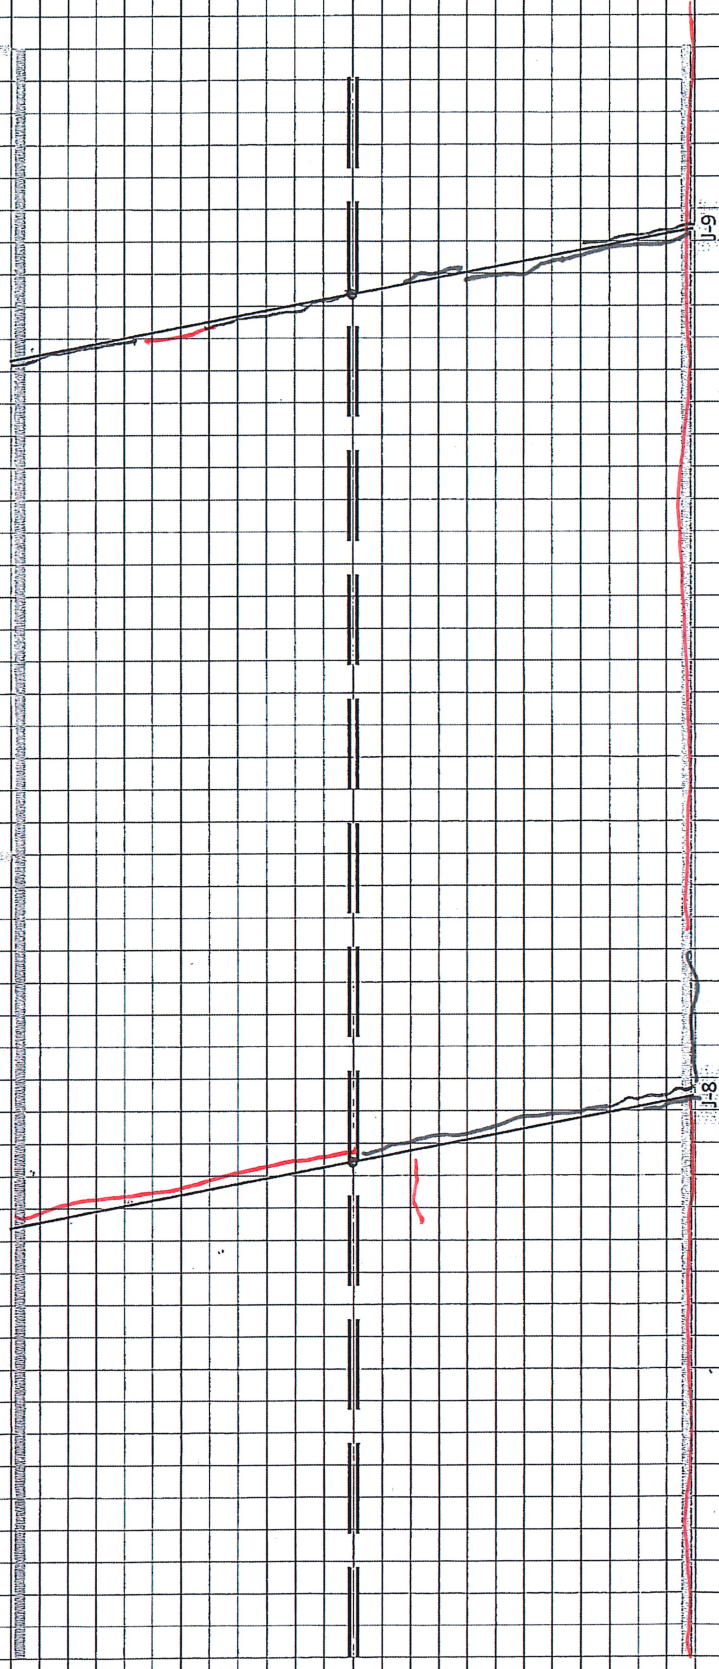

Station 1114+00

Cell 995 200 Feet - 250 Feet
HMA Overlay Study (0.75" UTBWC)

100'


90'

80'

70'

60'

50'

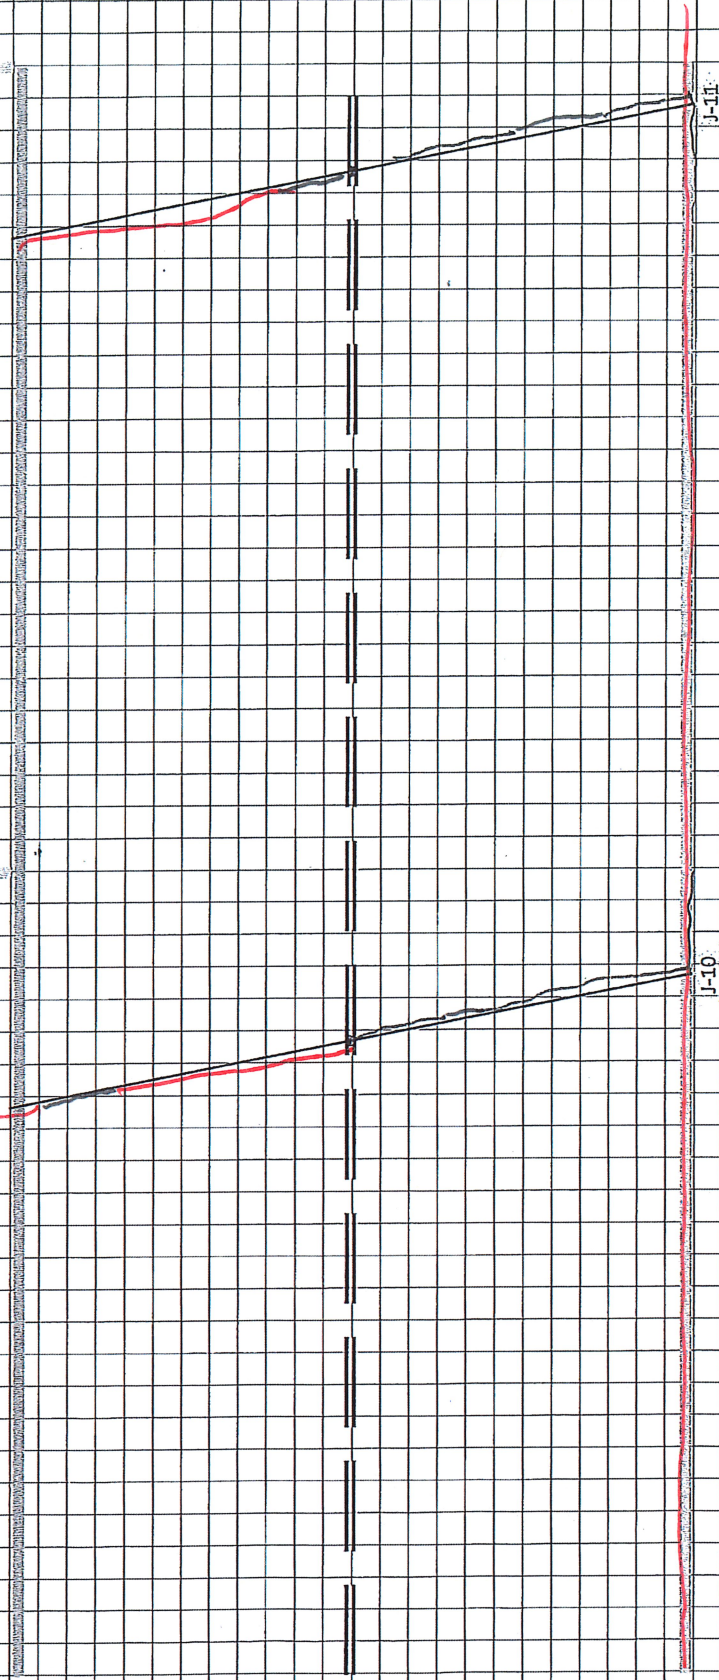

Station
113+50

Cell: 995, 250 Feet - 300 Feet
HMA Overlay Study (0.75" JTBWC)

50'

40'


30'

20'

10'

00'

3-Foot Shoulder

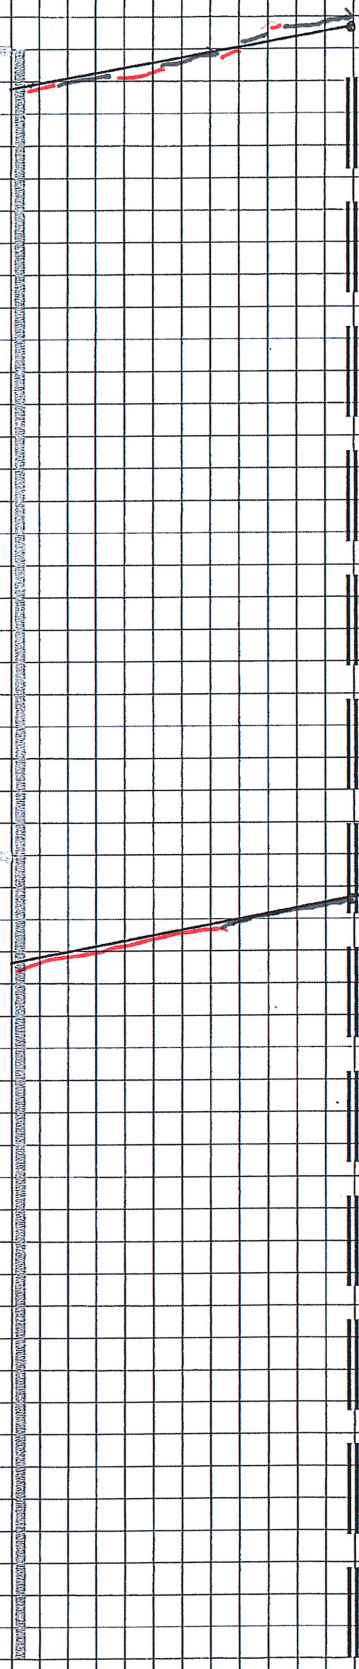

10-Foot Shoulder

Station is
1113+00

Cell 995, 300 Feet - 350 Feet

HMA Overlay Study (0.75" UTBWC)

100'

90'

80'


70'

60'

50'



J-13

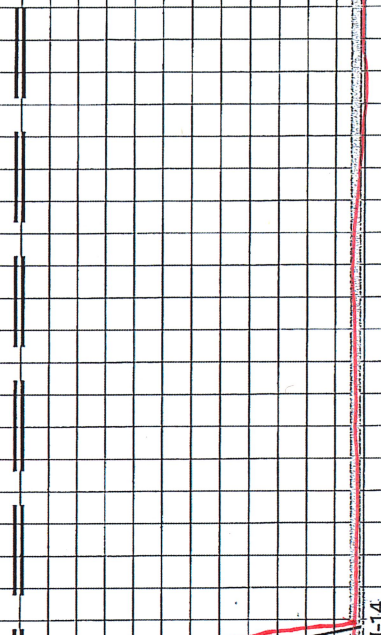

J-14

10-Foot Shoulder

Station
1112+50

Cell 995, 350-Feet - 400-Feet

HMA Overlay Study (0.75" UTBW/C)

50' 40' 30' 20' 10' 00'

3-Foot Shoulder


10-Foot Shoulder

J-16

J-15

Station is
1112+00

Cell 995, 400 Feet - 450 Feet
HMA Overlay Study 0.75" UTBWC

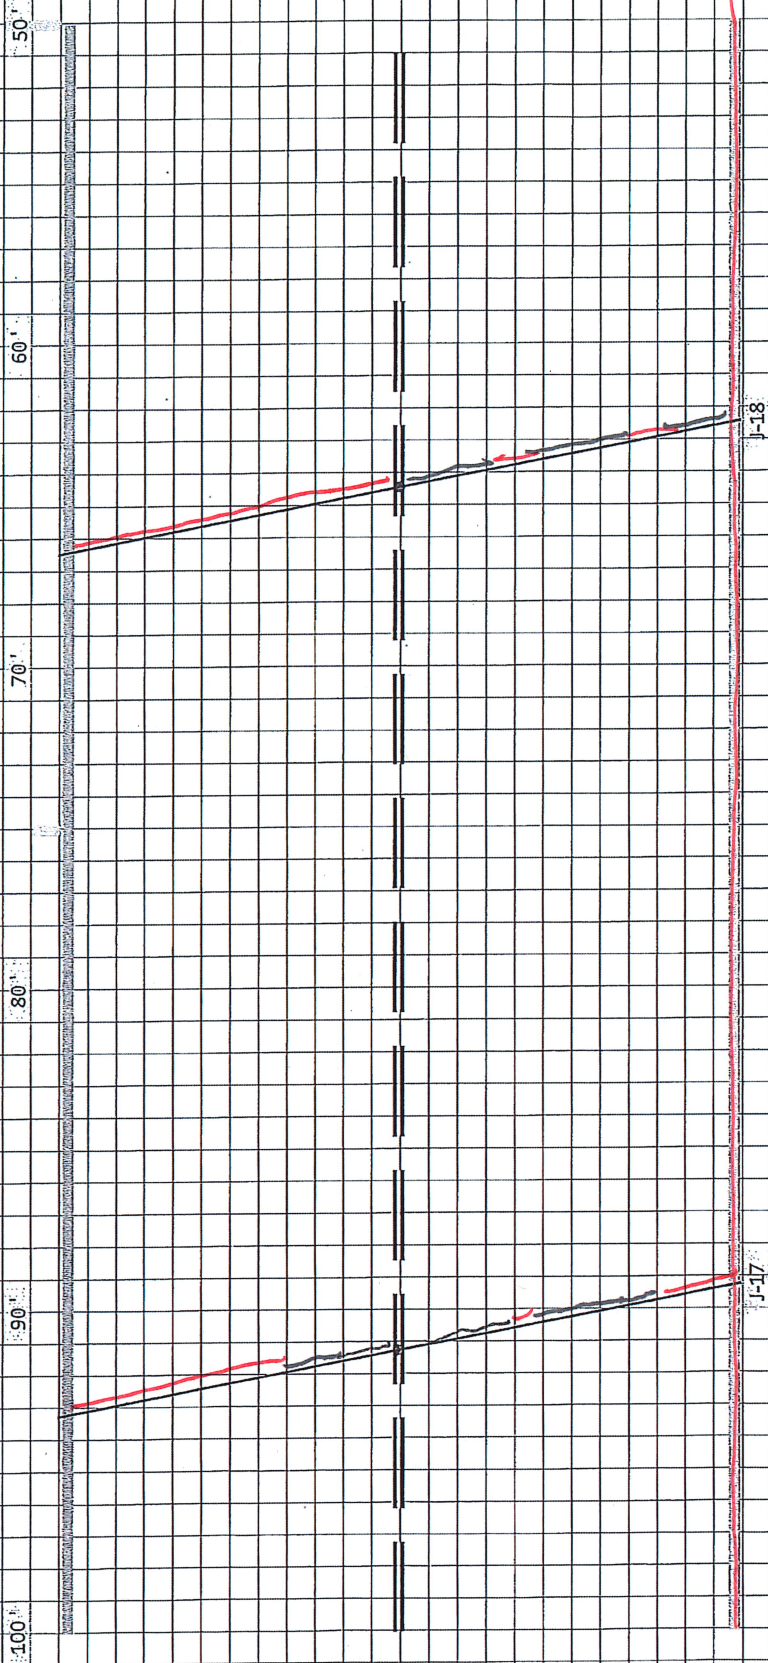

Station
111+50

Cell-995, 450 Feet - 500 Feet

HMA Overlay Study (0.75" JTBWC)

50' 40' 30' 20' 10' 00'

3-Foot Shoulder

00'



J-20


J-19

10-Foot Shoulder

Cell 995, 500 Feet - 550 Feet
HMA Overlay Study (0.75" UTBWC)

Station 111+00


100' 90' 80' 70' 60' 50'

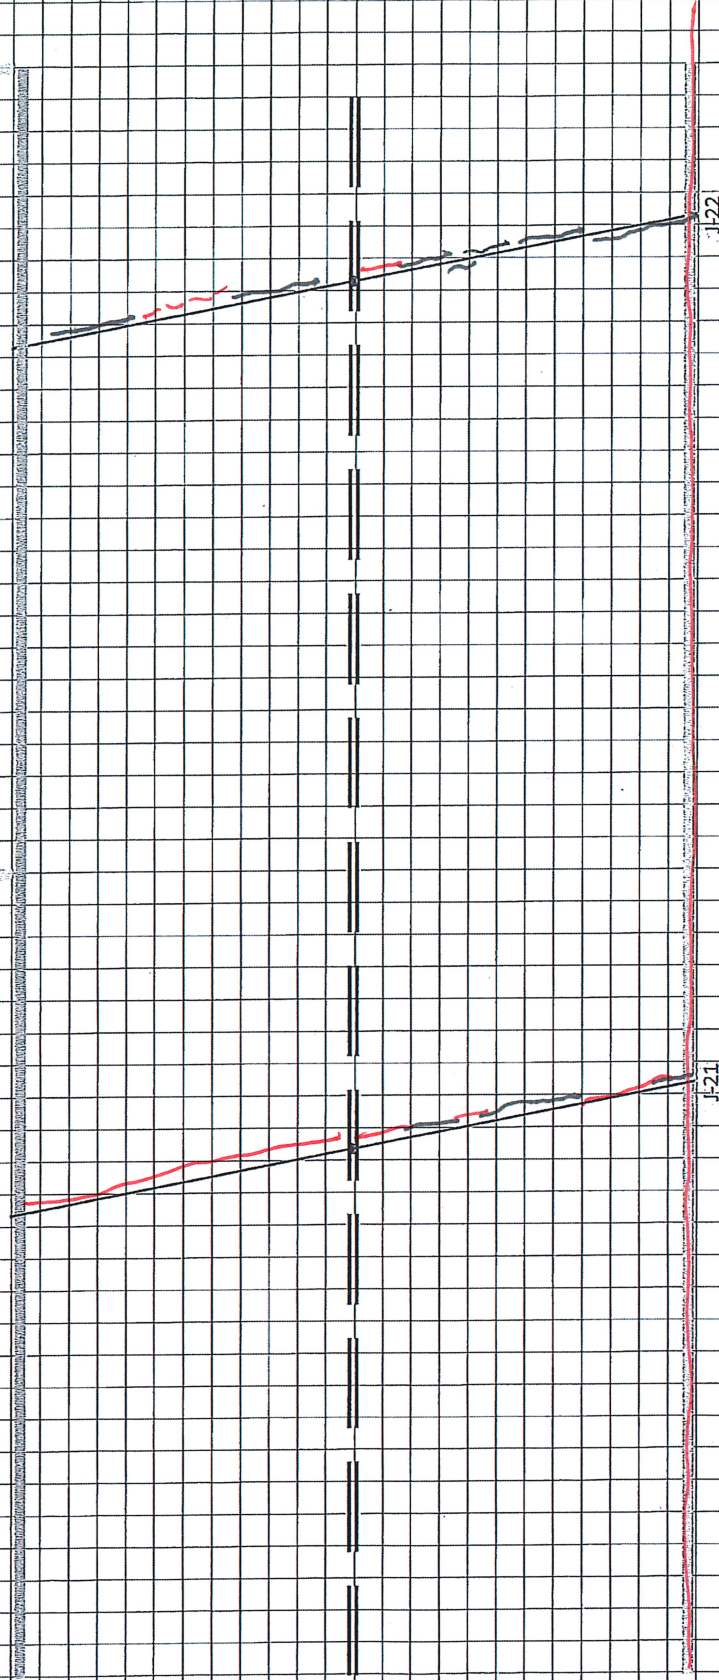

Station
1110+50

Cell 995, 550 Feet - 600 Feet (Transition)

HMA Overlay Study (0.75" UTBWC)

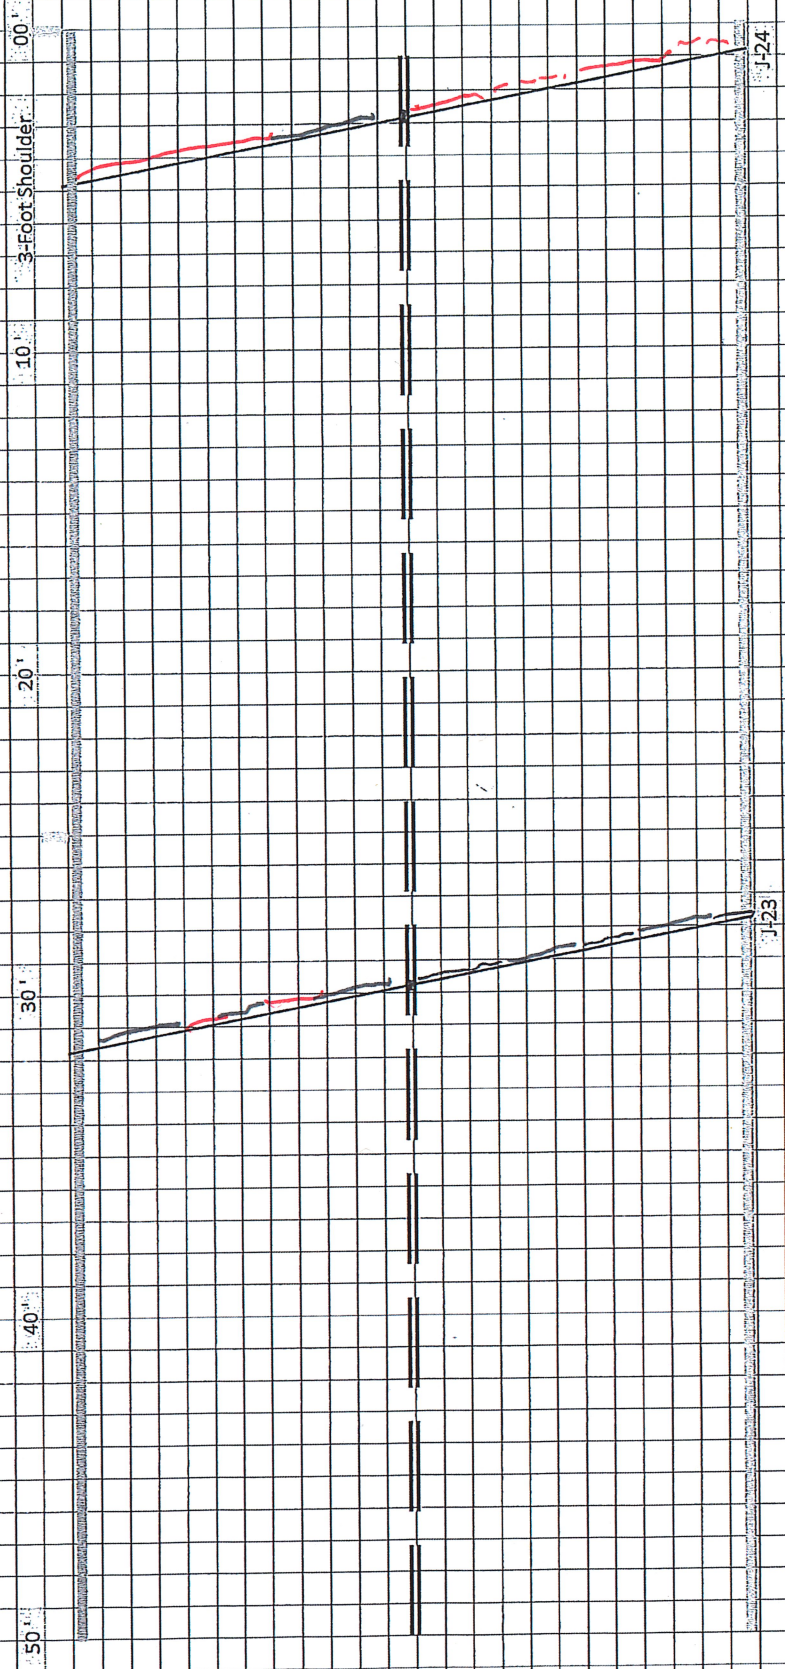

10-Foot Shoulder

Station is
1110+00

Cell 995, 600 Feet - 650 Feet

HMA Overlay Study (0.75" UTBWC)

100'

90'

80'

70'

60'

50'

J-261

J-25

10-Foot Shoulder


Station
1109+50

Cell-995, 650 Feet - 700 Feet (Transition)

HMA Overlay Study (0.75" UTBWC)

End Station is
1109+00

50' 40' 30' 20' 10' 3-Foot Shoulder 00'

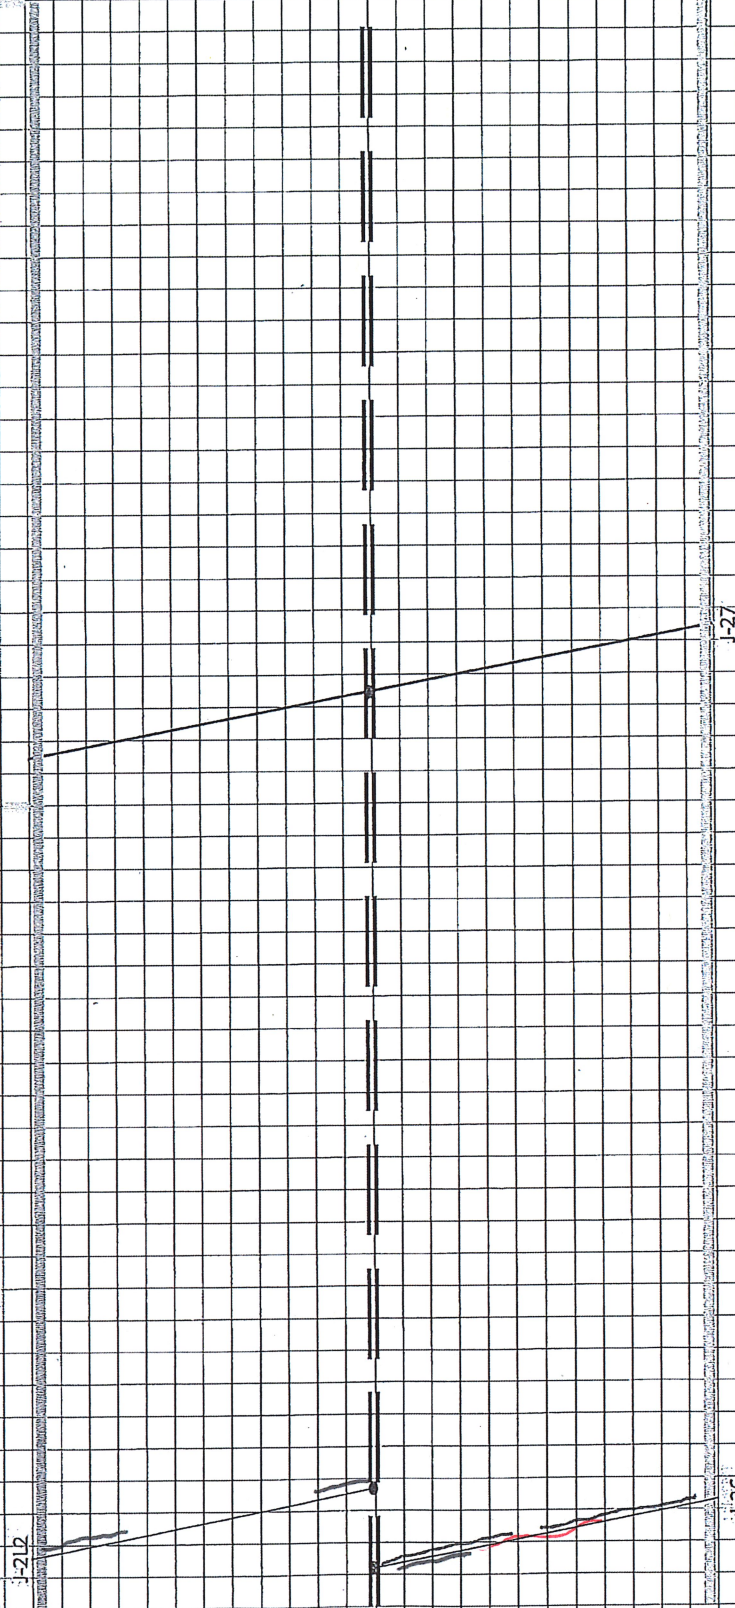

10-Foot Shoulder

Transition